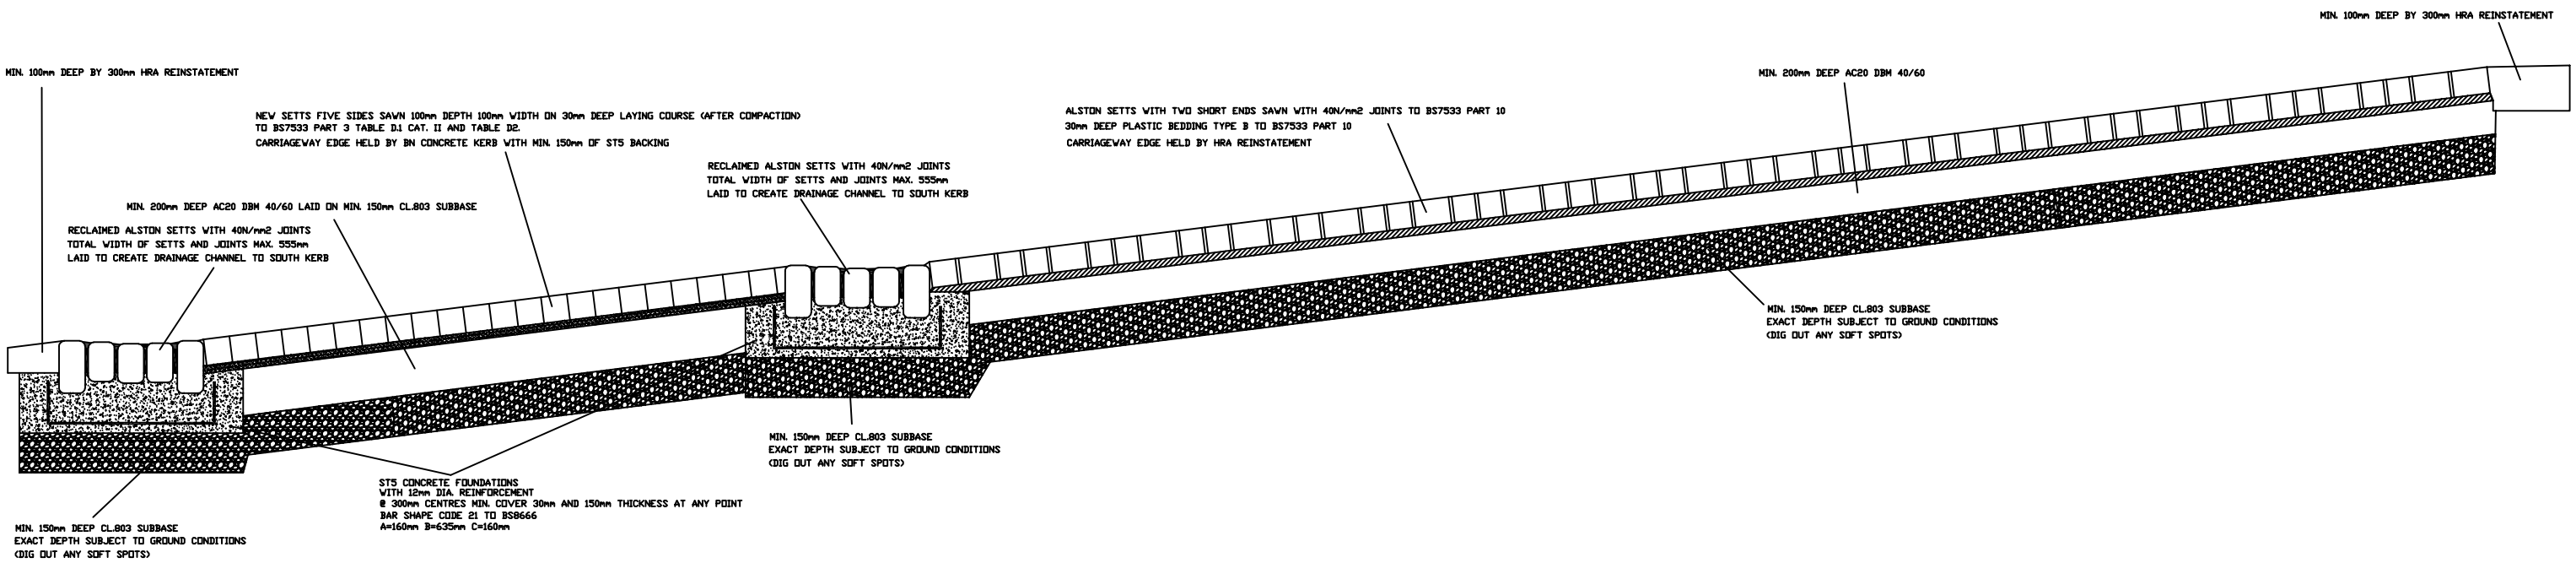

CROSS SECTION D–D OF TRIAL PANEL

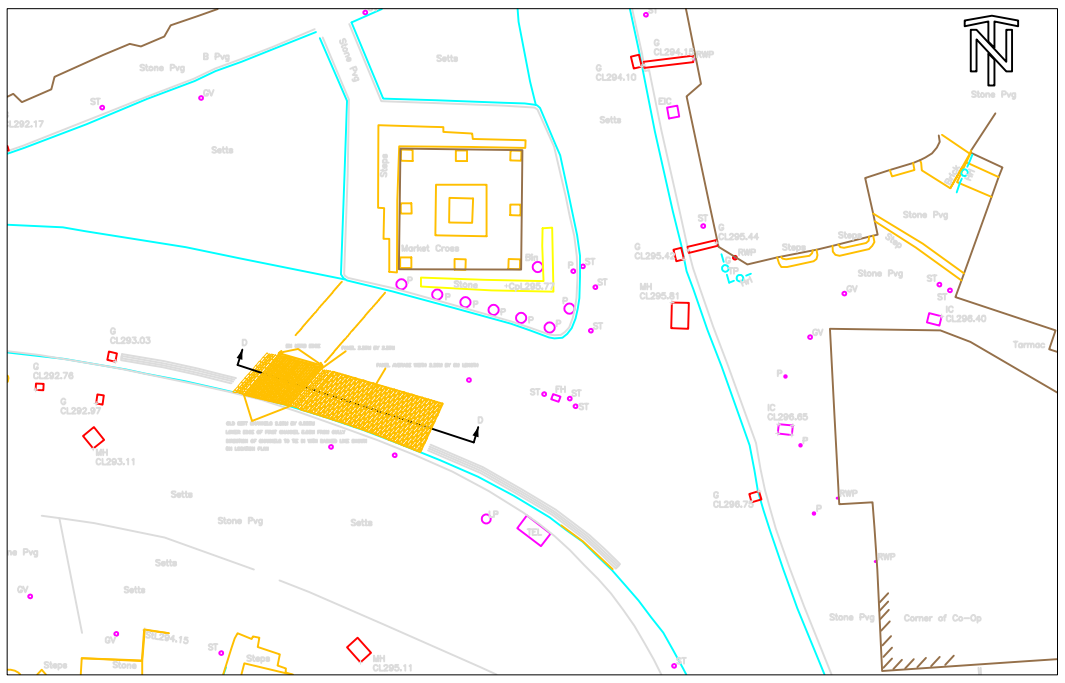

LOCATION OF TRIAL PANEL

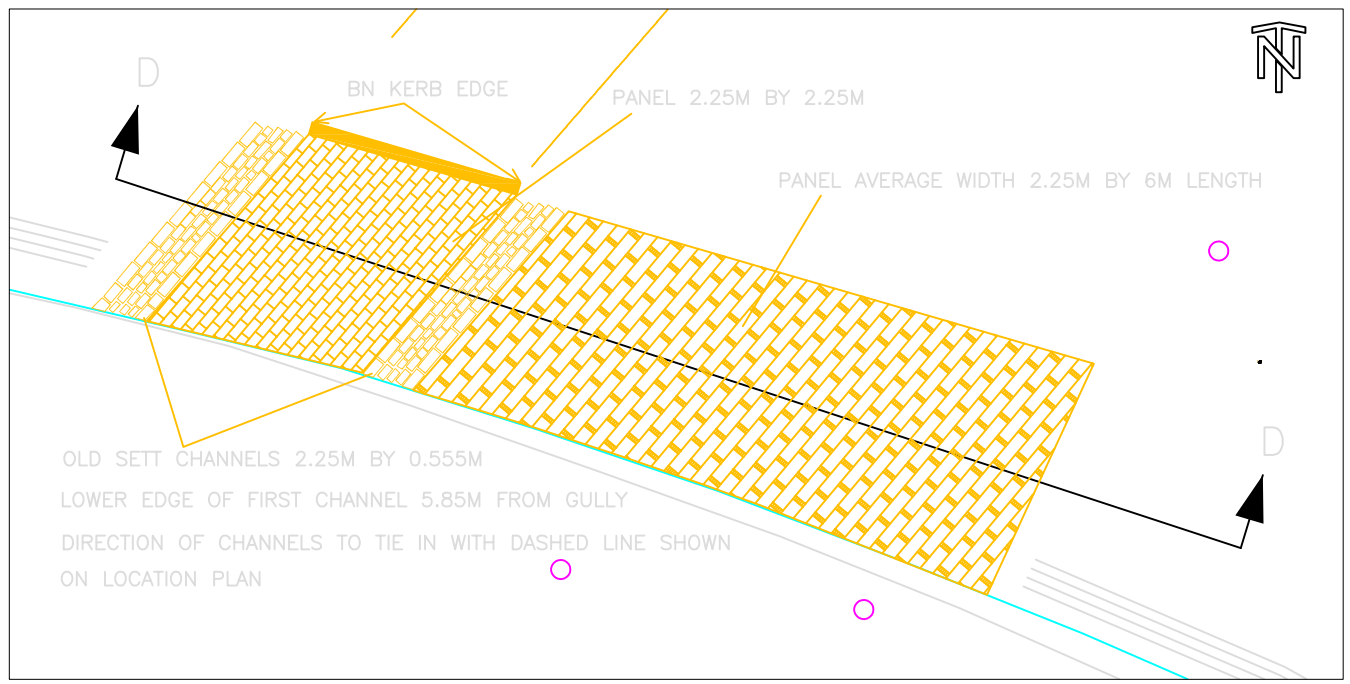

PLAN VIEW OF TRIAL PANEL

Rev. No.	Date	Amendments	Initials Made	Initials Chk.

Scale:	N.T.S.	Date:	NOV 19
Drawn	T.C.		
Checked	K.F.		
Approved	O.D.		
Job:	ALSTON SETTS		

Title: ALSTON STONE TRIAL
A689 TRAFFIC LIGHTS ONLY
AVE. 2.25 METRE PANEL WIDTHS

Contractor: CCC OPS

Drawing No. 003

Job Log No. QEDEPRNBU

Cumbria County Council
Skirsgill Depot
Penrith
Cumbria
CA10 2BQ
Tel: 01768 812315

Reproduced from, or based on, Ordnance Survey Map material with the permission of the Controller of Her Majesty's Stationery Office. Crown Copyright Licence No. LA078548 Cumbria County Council. Unauthorised reproduction infringes Crown copyright and may lead to prosecution or civil proceedings.